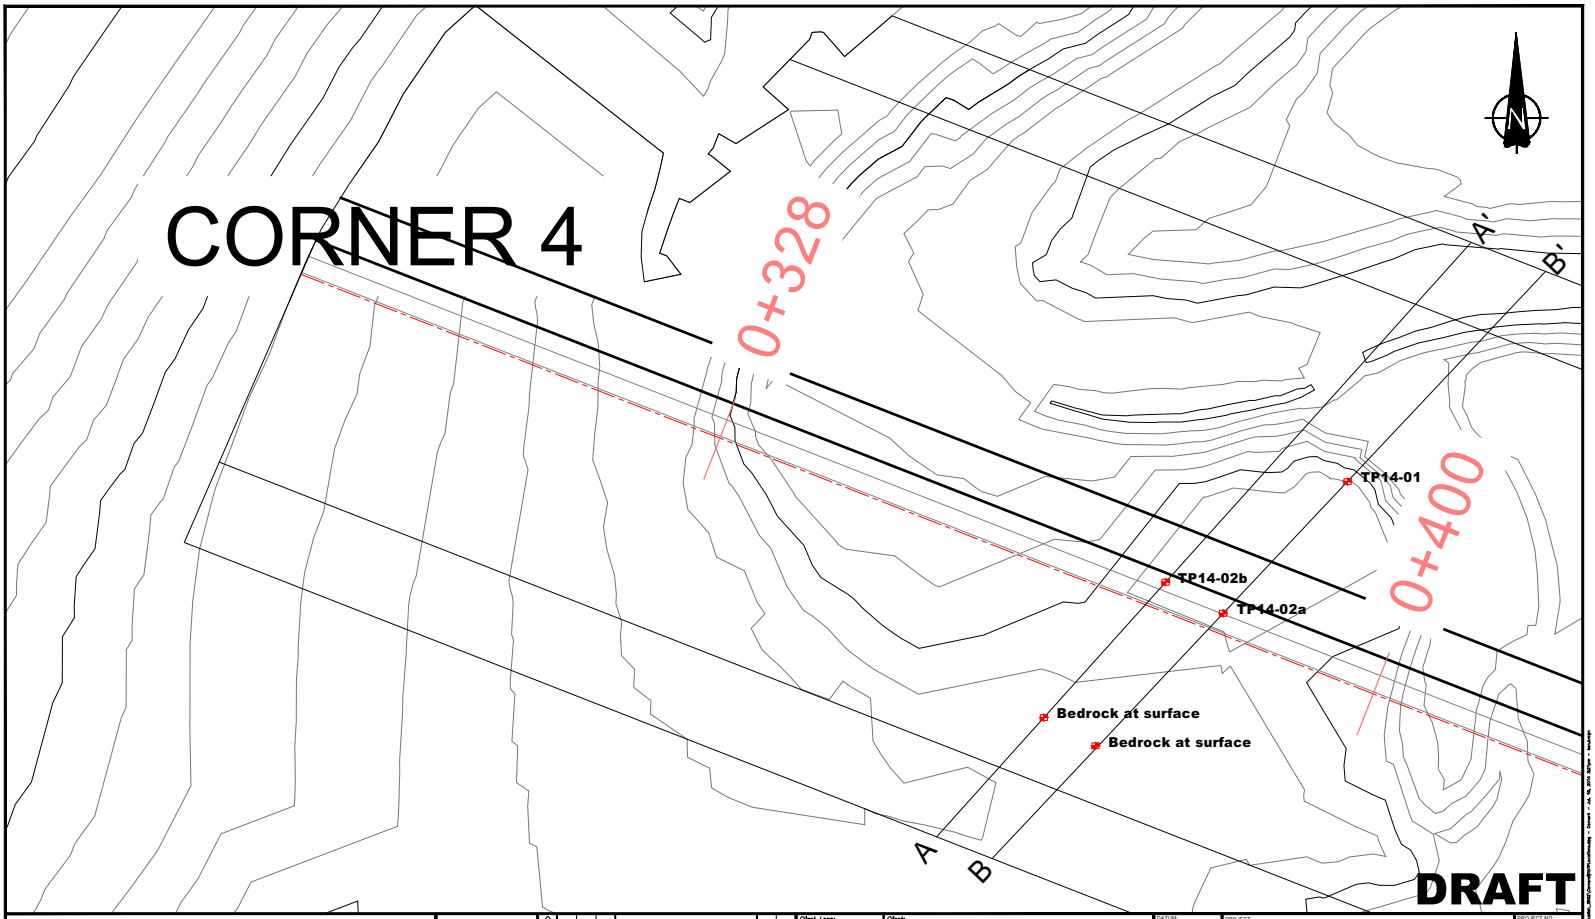
CORNER 4
0+328
0+400
A'
B'
TP14-01
TP14-02b
TP14-02a
Bedrock at surface
Bedrock at surface
A
B
DRAFT
Client Logo:
Client:
MOUNT POLLEY MINING CORPORATION
AMEC Environment & Infrastructure
4445 Lougheed Highway, Suite 600,
Burnaby, BC, V5C 0E4
Tel: 604-294-3811 Fax 604-294-4664
amec
DATUM: NAD 83
PROJECTION: UTM ZONE 10
DRAWN BY: BB
REVIEWED BY: LM
ORIGINAL SCALE: AS SHOWN
PROJECT: MOUNT POLLEY MINE TAILINGS STORAGE FACILITY
TITLE: EMBANKMENT TEST PIT INVESTIGATION
PROJECT NO.: KX05414
REVISION NO.:
DATE: 14 JULY 2014
DRAWING NO.:
SHEET NO.:
REV D M Y ISSUE/REVISION DESCRIPTION ENG. APPR.